



**THE PORT AUTHORITY
OF NY & NJ**


Peter K. Sweeney
ENGINEERING PROGRAM MANAGER
WORLD TRADE CENTER
P. K. Sweeney
CHIEF ARCHITECT

NOTES:

1. FOR GENERAL NOTES SEE NOTES NO. 2, 3 & 6 ON DRAWING T-4.
2. FOR ARCHITECTURAL NOTES, ABBREVIATIONS, LEGEND & DRAWING CONVENTIONS SEE DRAWING A-1.
3. FOR PAINTING SEE FINISH SCHEDULE.
4. FOR SUBSTATION CHILING LIGHTS, LOCATION AND DETAILS, SEE ELECTRICAL DWG. E-92.
5. FOR AIR DUCT, LOWER LOCATION AND DETAIL SEE MECHANICAL DWG. M-12.
6. TOP OF ELECTRICAL SUBSTATIONS FINISH FLOOR ELEVATION NOTED (0'0") WITH RESPECT TO ELEVATION 0'0" DATUM; (0'0") IS EXISTING FINISH FLOOR ELEVATION AT SUBSTATION ROOM.


I HEREBY CERTIFY THAT THIS IS A TRUE AND CORRECT COPY OF ONE OF THE CONTRACT DRAWINGS CONSTITUTING A PART OF CONTRACT NO. WTC-802.071 IN THE FORM IN WHICH SAID DRAWINGS EXISTED AT THE TIME THE SAID CONTRACT WAS EXECUTED BY THE PARTIES.

DATE 6/21/95 *Samhan A. Aslam* SPEC. WRITER
DATE 6/5/95 *Peter K. Sweeney* ENGINEER OF DESIGN

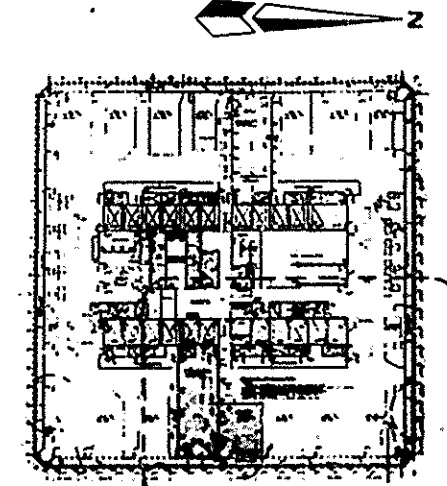

KEY PLAN

AREA OF WORK
SEE (C9)

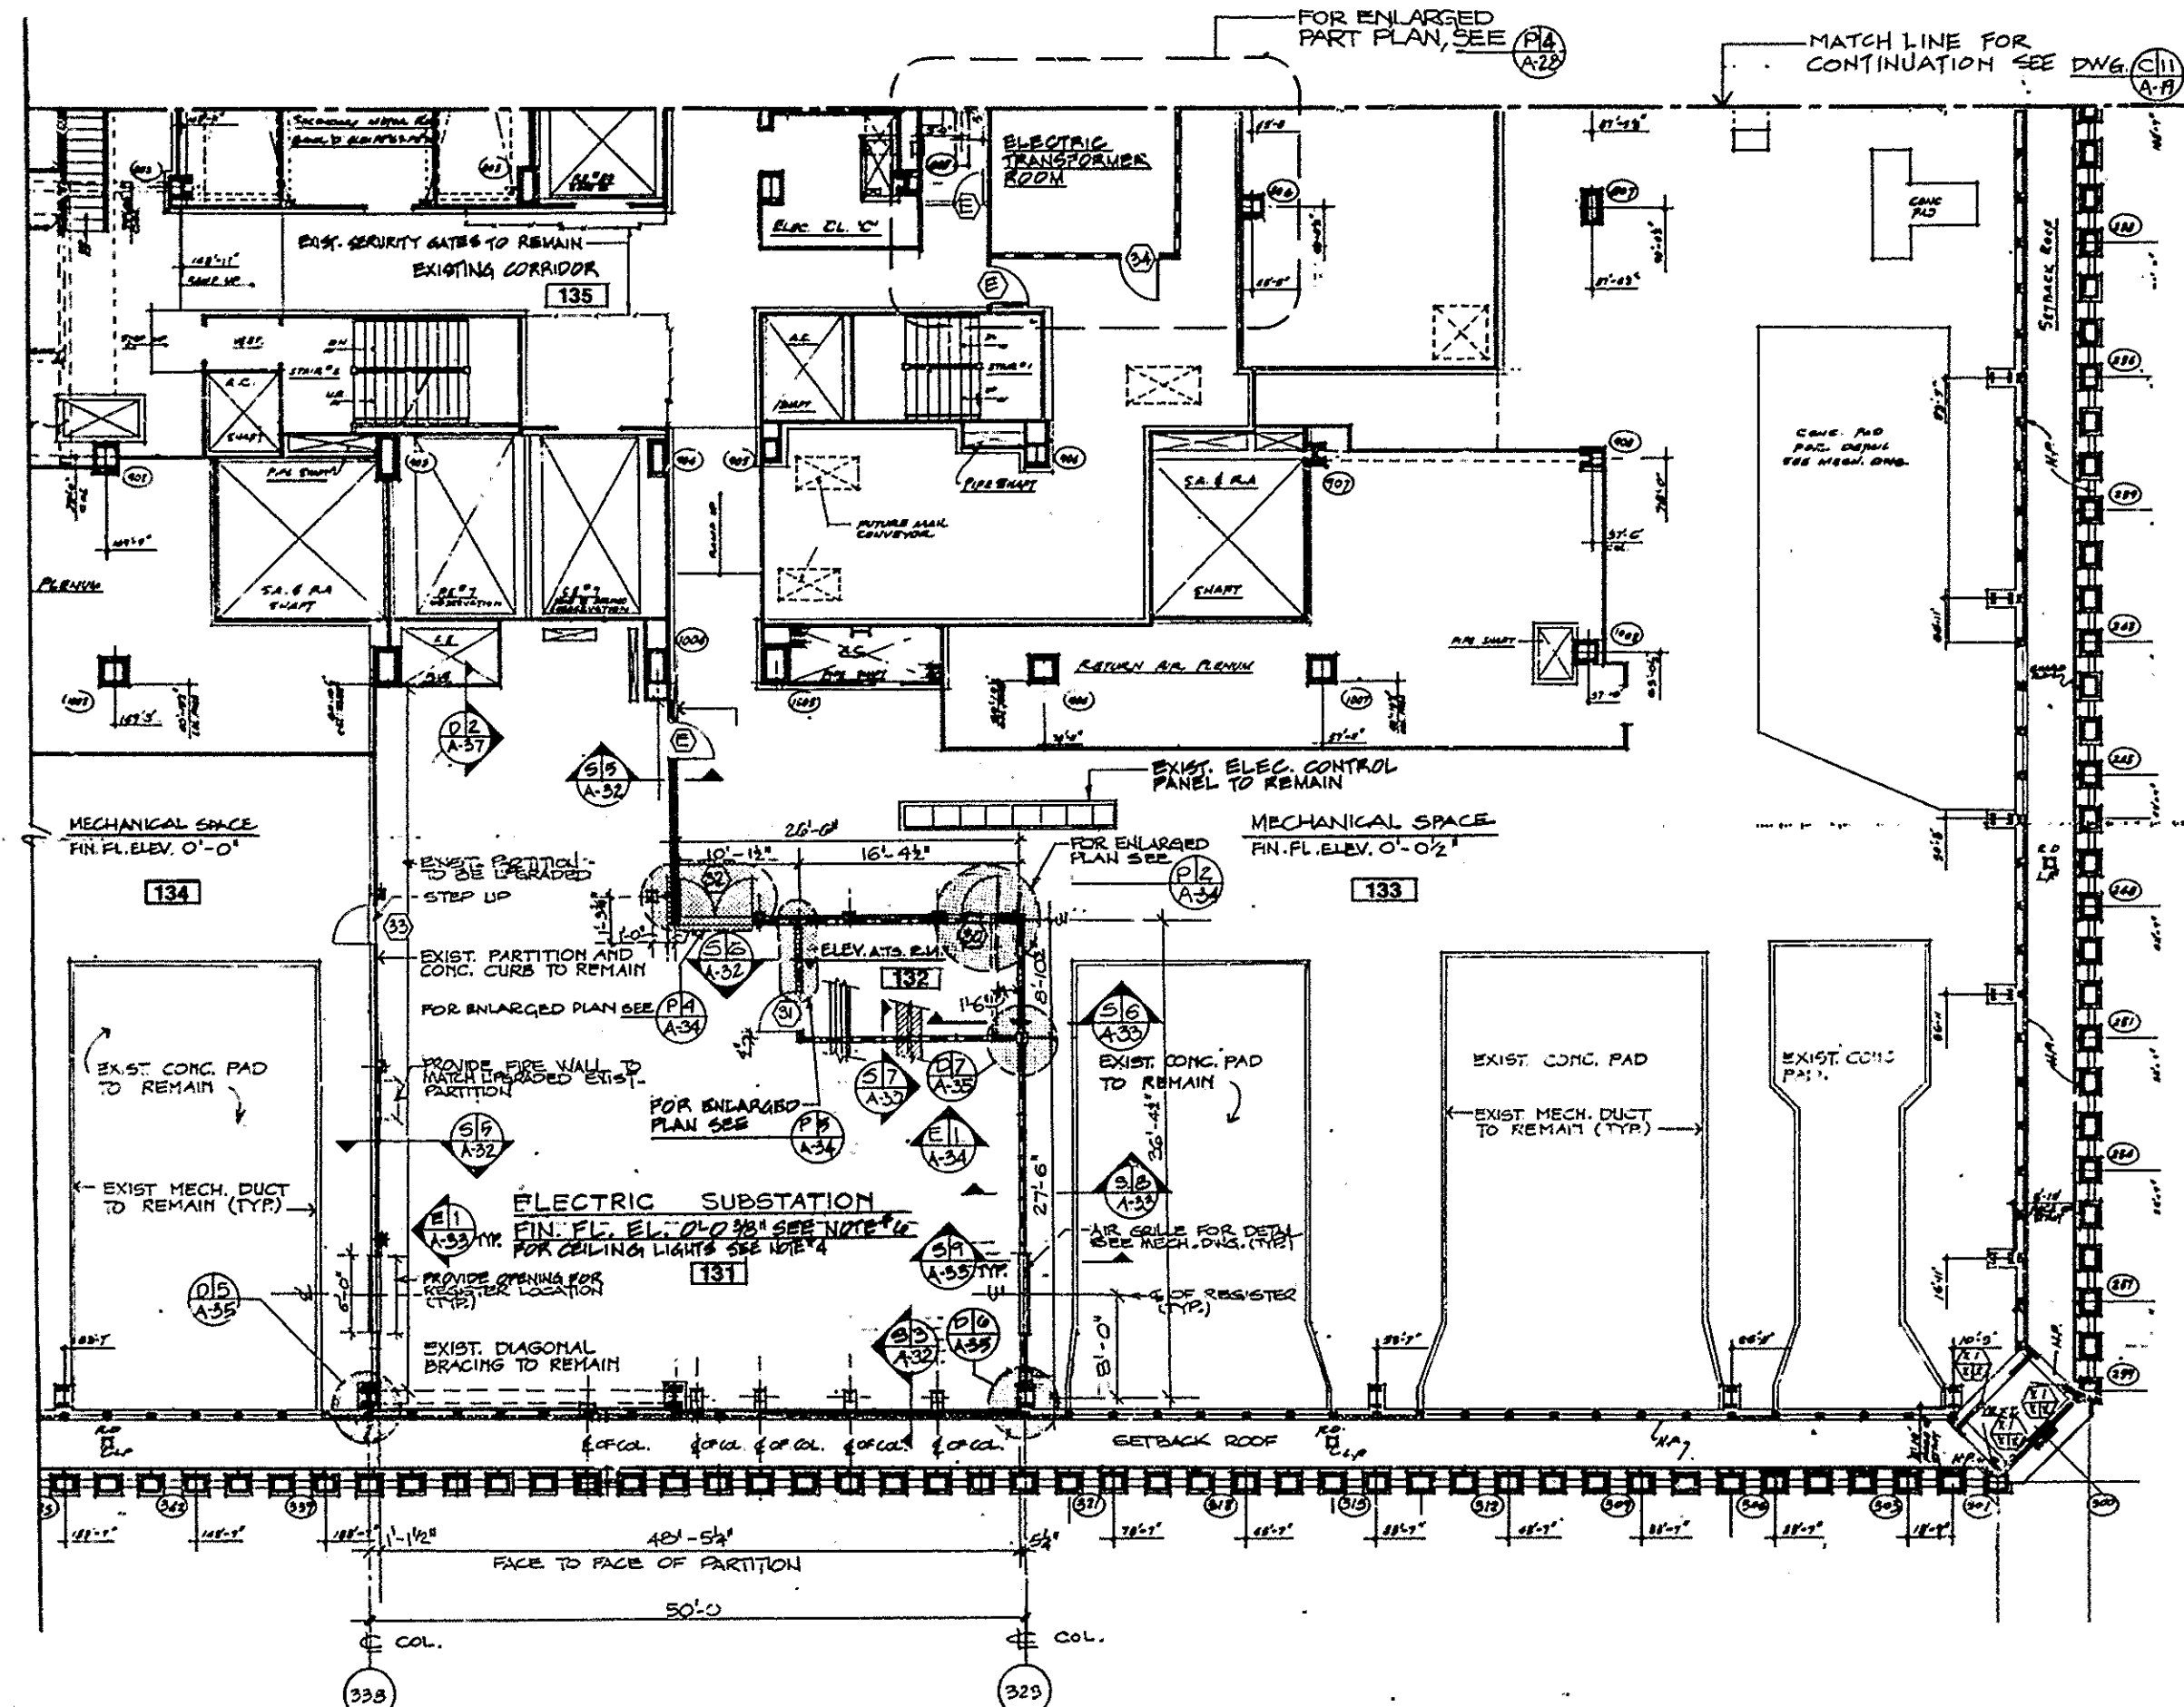

(C9) CONSTRUCTION PLAN

SCALE IN FEET

Engineering Department
Design Division
The World Trade Center
Electrical/HVAC
Upgrade Program

Title
**TOWER ONE AND TWO
LOW VOLTAGE SUBSTATIONS
CONSTRUCTION AND
INSTALLATION**

**ARCHITECTURAL
SUBSTATION - SS 75E
TOWER TWO
75th FLOOR -
CONSTRUCTION PLAN**

No. Date Revision Approved

This drawing subject to conditions in contract. All inventions, ideas, designs and methods herein are reserved to Port Authority and may not be used without its written consent.

L.V.G. R.L. L.V.G.
Designed by Drawn by Task Leader
Principal Architect Scale AS NOTED
Date 6/1/95

Contract Number Drawing Number
WTC-802.071 A-16